TAHOE DONNER
UNIT-4

BEING A PORTION OF
SEC. 1, T.17 N., R.15 E., M.D.M., SEC. 5, 6, & 7, T.17 N., R.16 E., M.D.M.
& SEC. 31, T.18 N., R.16 E., M.D.M.
IN THE UNINCORPORATED TERRITORY OF
NEVADA COUNTY, CALIFORNIA
SCALE 1"=100'

CRANMER ENGINEERING, INC.

NOTES:
1. 3/4" ROD SET AT ALL EXTERIOR ANGLE POINTS, TAGGED R.C.E. 13309.
2. 3/4" ROD SET AT ALL INTERIOR LOT CORNERS & ANGLE POINTS, TAGGED R.C.E. 13309.
3. BASIS OF BEARINGS AS SHOWN ON SHEET 1 OF 10 SHEETS.
4. N.A.P.O.T.S. NOT A PART OF THIS SUBDIVISION.
5. —□— SET 2" PIPE, TAGGED R.C.E. 13309.
6. —◇— INDICATES UNSET CURVE POINT.
7. —✦— SET RAILROAD SPIKE AFTER PAVING.
8. —○— INDICATES 3/4" ROD SET ON CURVE POINT, TAGGED R.C.E. 13309.

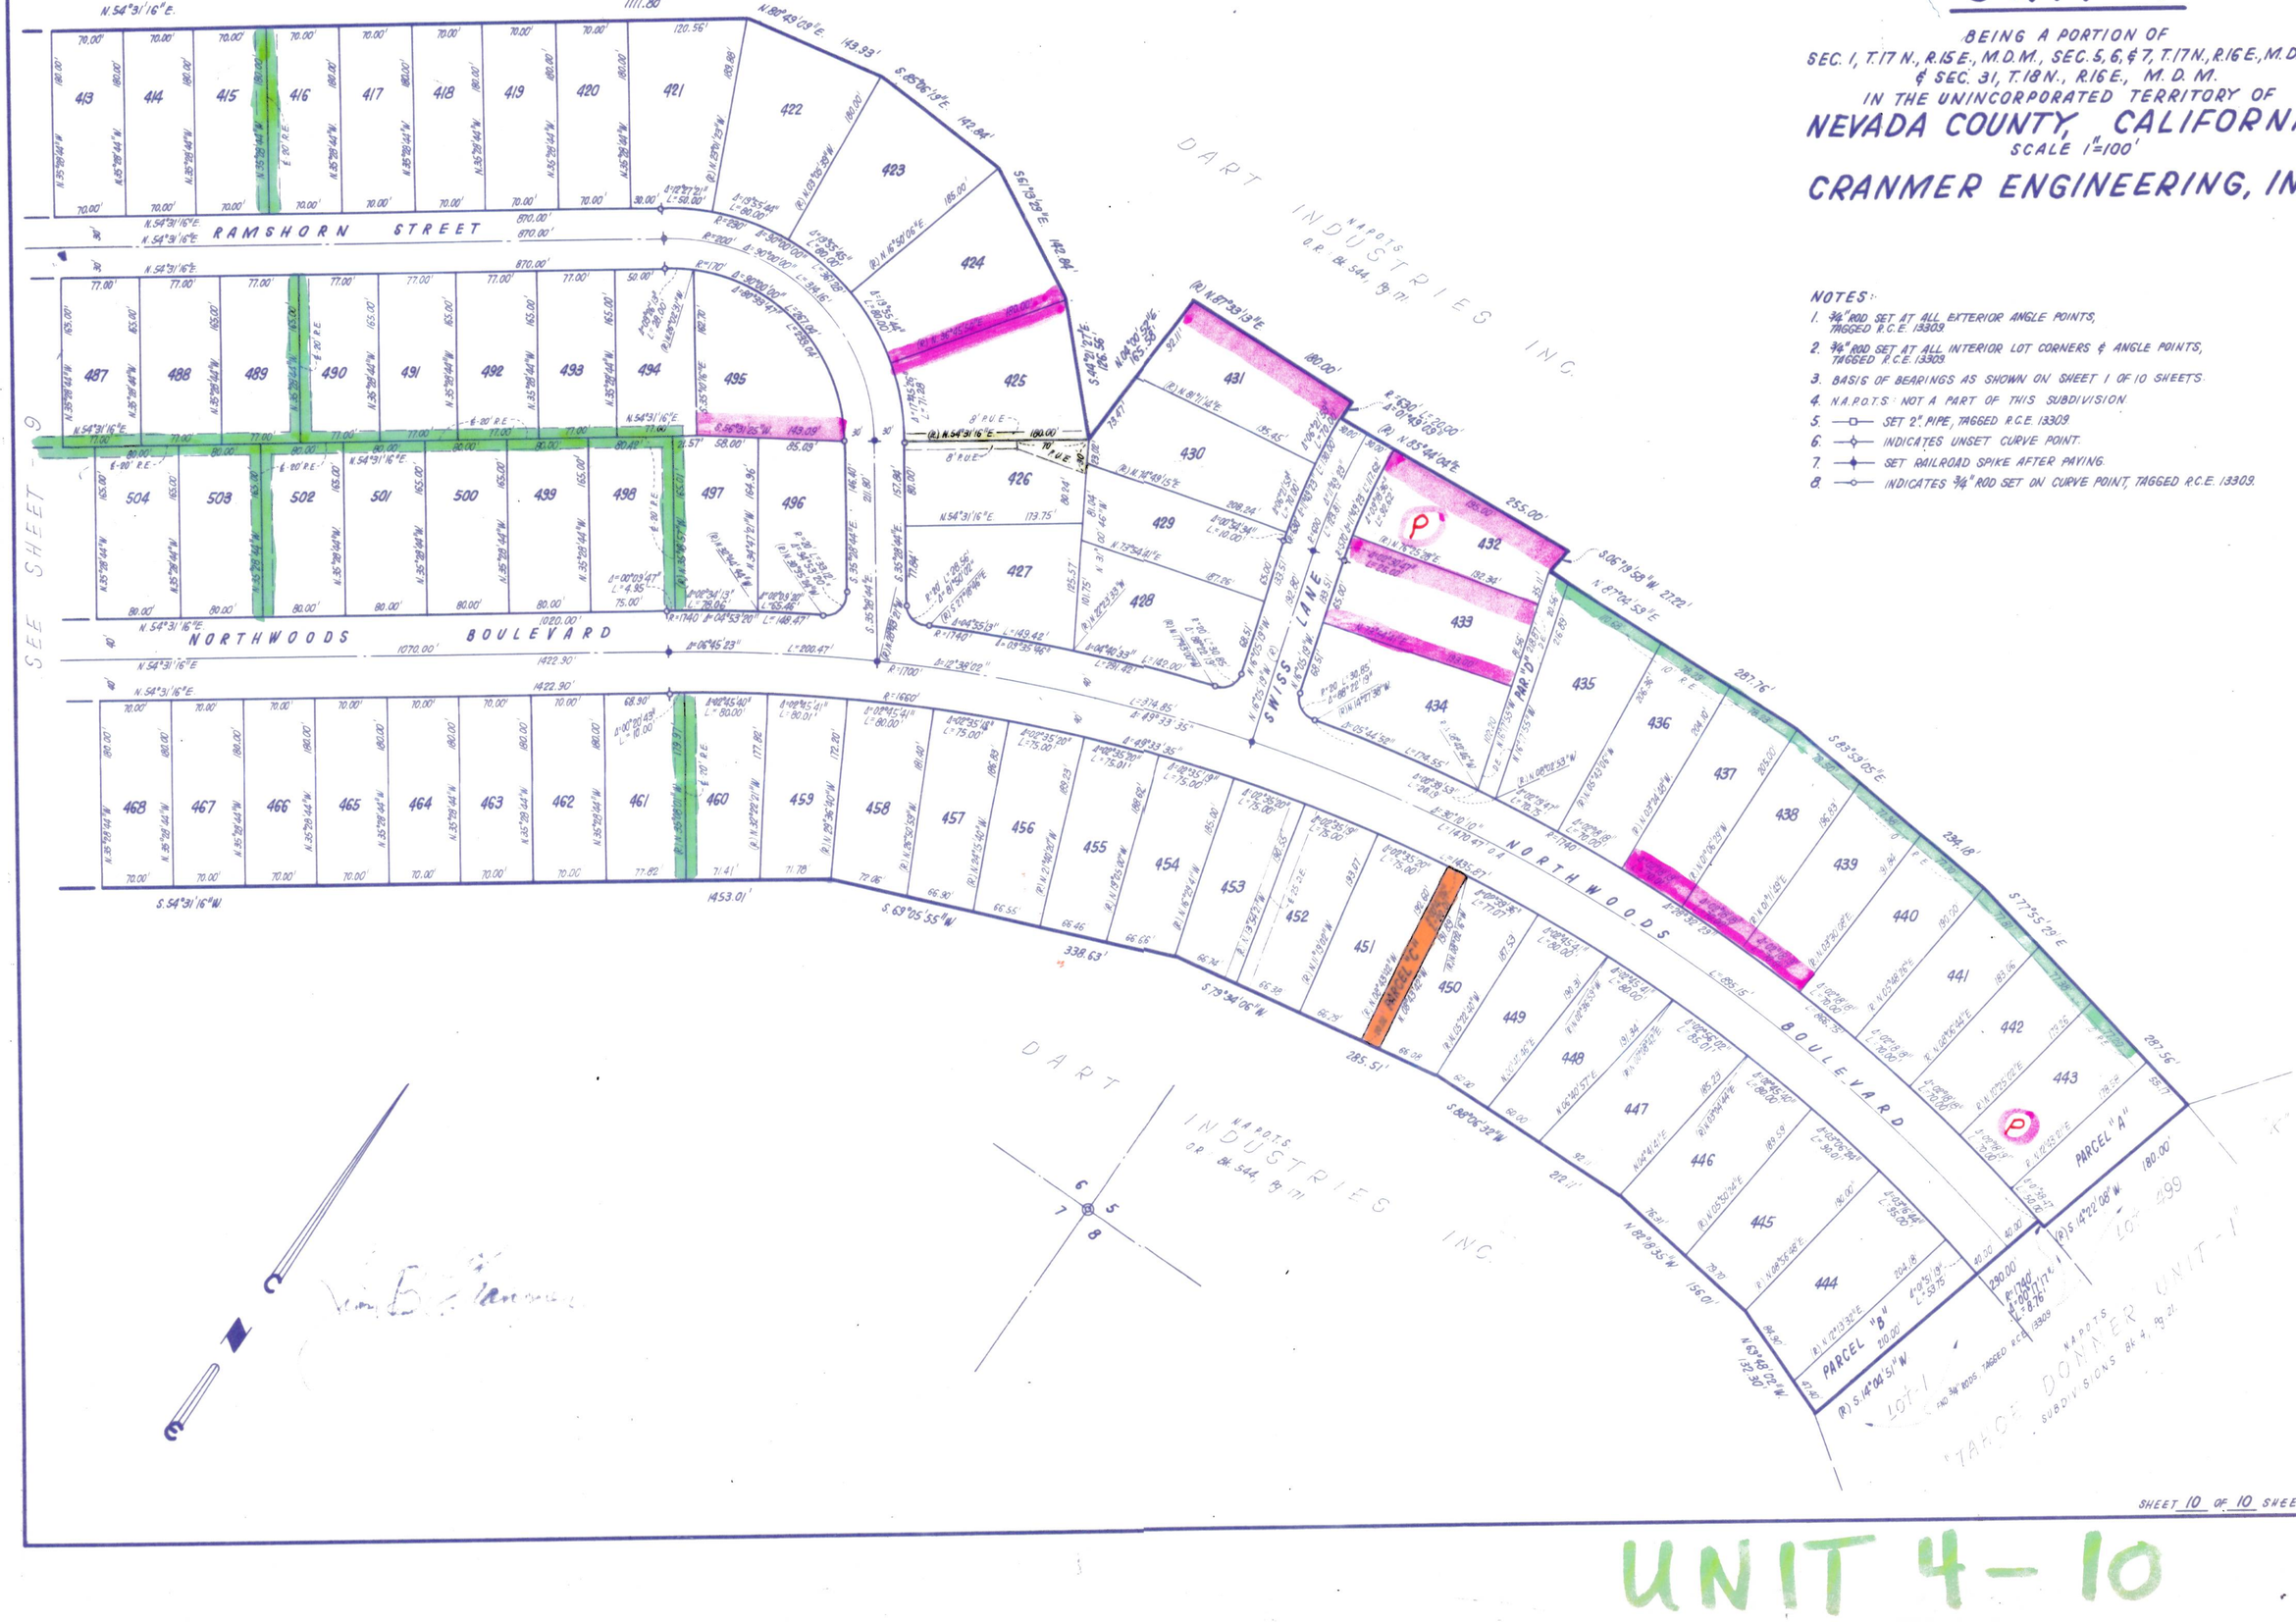

SHEET 10 OF 10 SHEETS

L.G.W.

F9-4

UNIT 4 - 10