TAHOE DONNER UNIT-5

BEING A PORTION OF
SECTION 5, 6, 7, & 8, T. 17 N., R. 16 E., M. D. M.
IN THE UNINCORPORATED TERRITORY OF
NEVADA COUNTY, CALIFORNIA
SCALE 1" = 100'

CRANMER ENGINEERING, INC.

NOTES:

1. ¾" ROD SET AT ALL EXTERIOR ANGLE POINTS; TAGGED R.C.E. 13309.
2. ¾" ROD SET AT ALL INTERIOR LOT CORNERS & ANGLE POINTS; TAGGED R.C.E. 13309.
3. BASIS OF BEARINGS AS SHOWN ON SHEET 1 OF 11 SHEETS.
4. N.A.P.O.T.S.: NOT A PART OF THIS SUBDIVISION.
5. —□— SET 2" PIPE, TAGGED R.C.E. 13309.
6. —◇— INDICATES UNSET CURVE POINT.
7. —✦— SET RAILROAD SPIKE AFTER PAVING.
8. —○— INDICATES ¾" ROD SET ON CURVE POINT, TAGGED R.C.E. 13309.

L.B. Cranmer

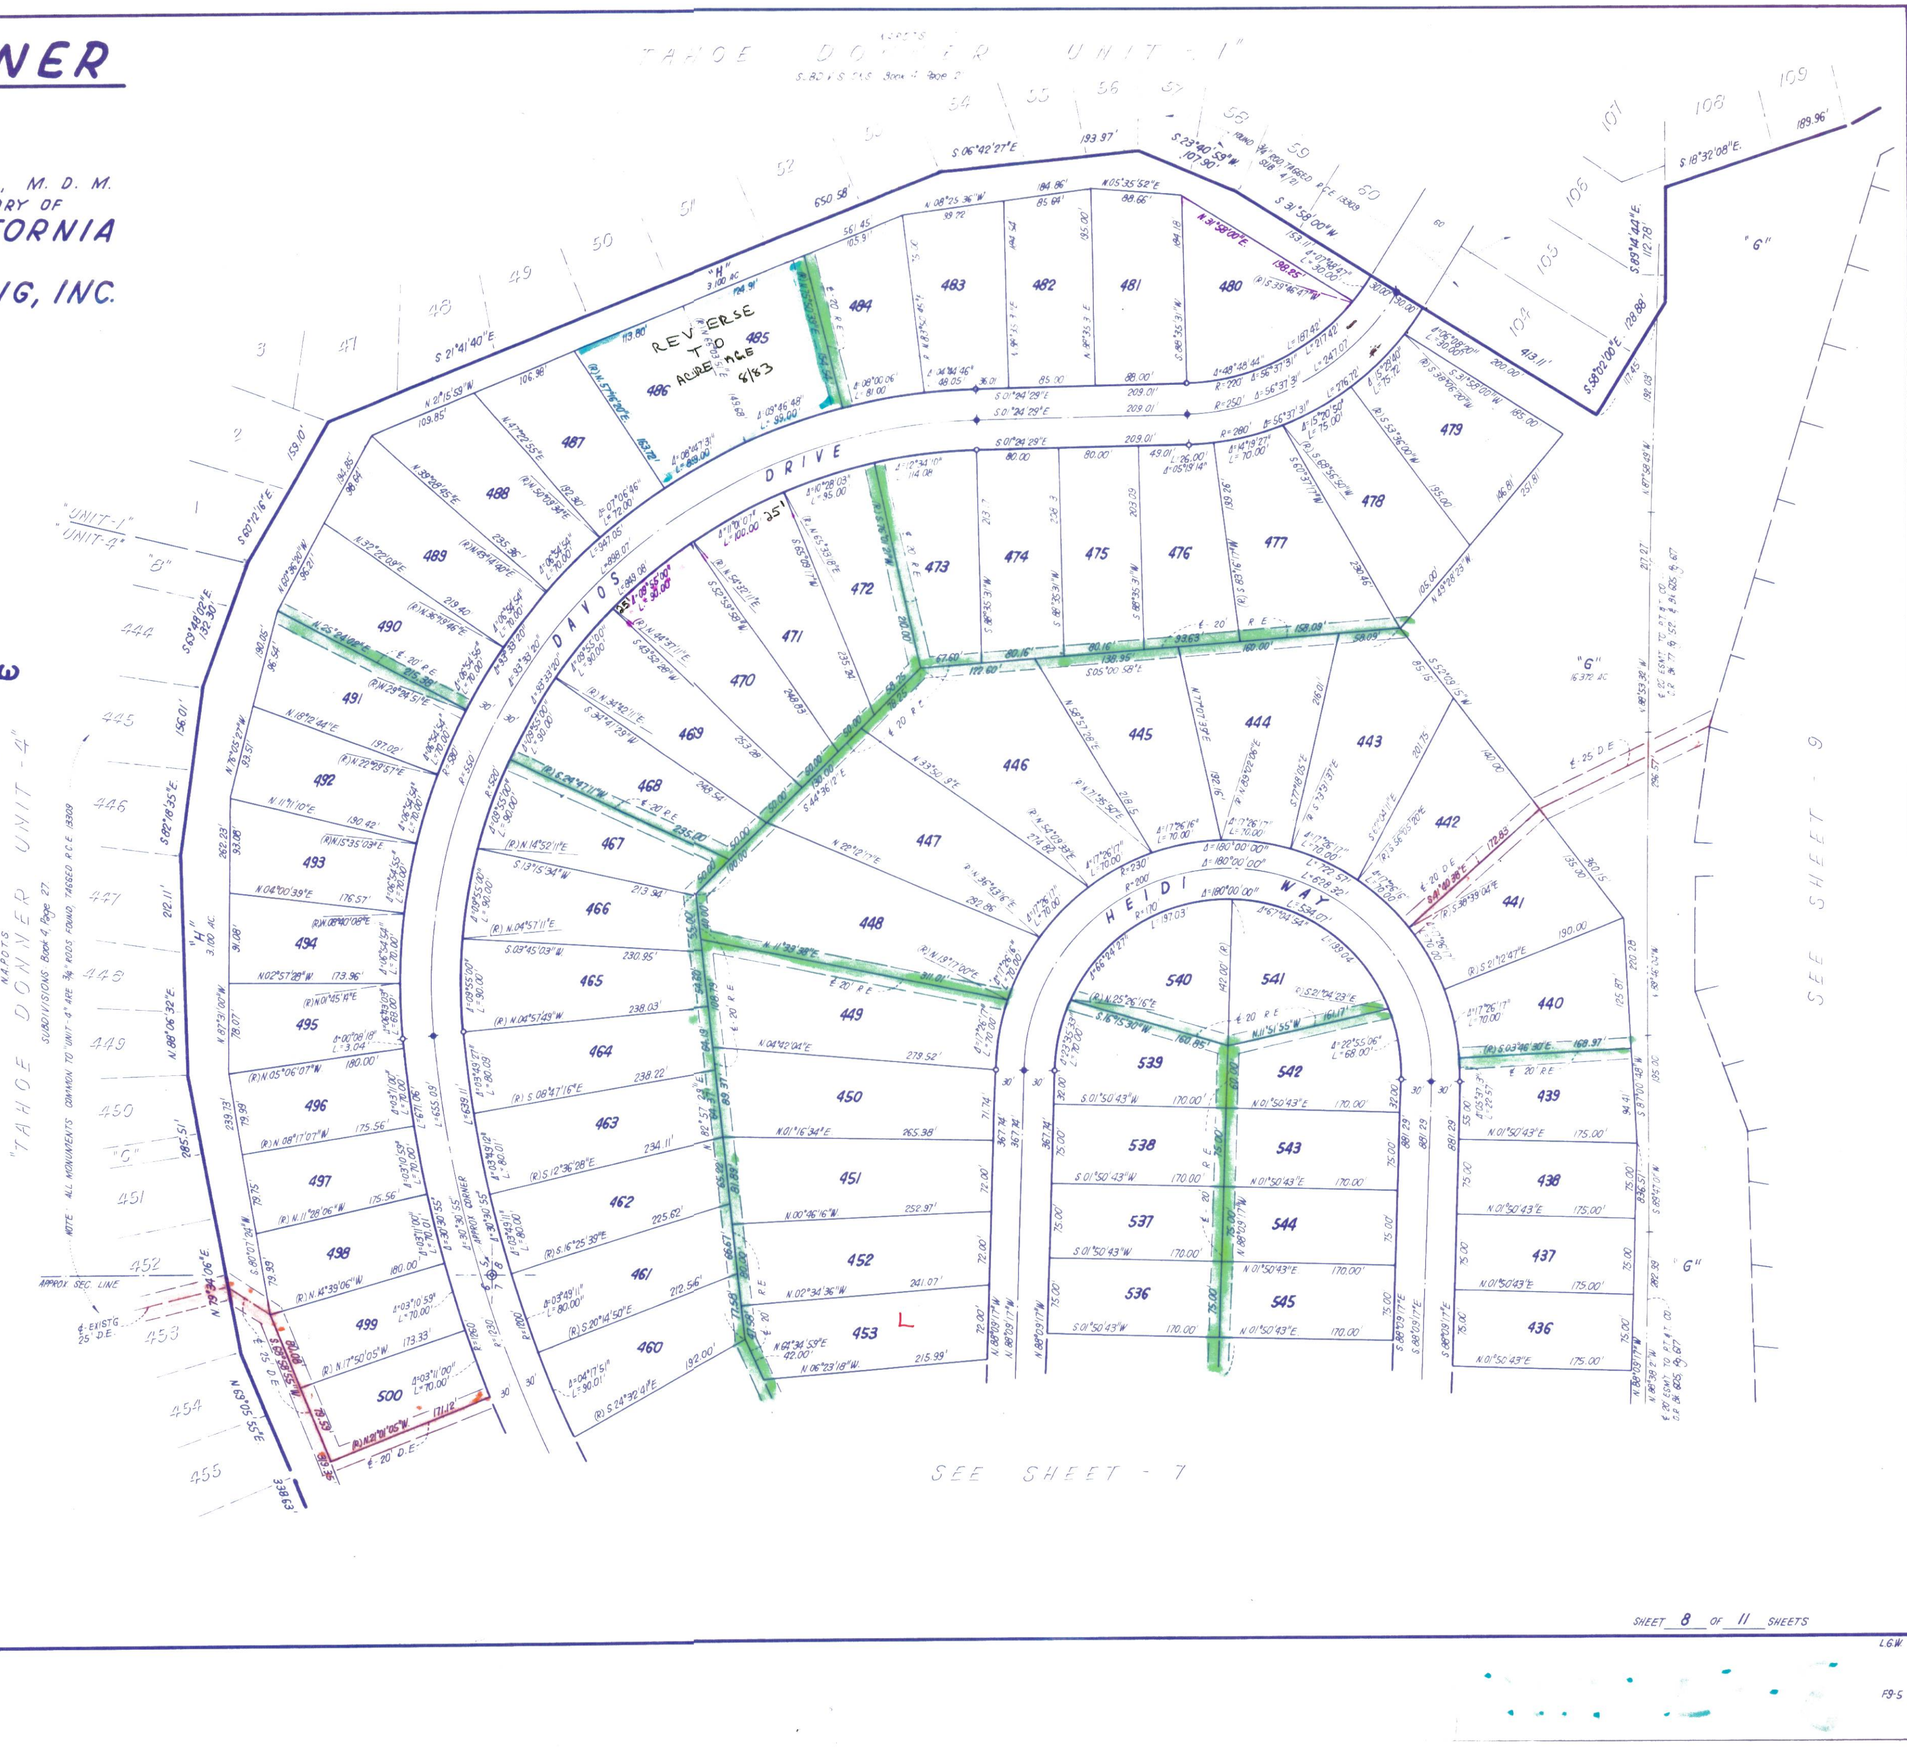

L.G.W.

F9-5