TAHOE DONNER UNIT-6

BEING A PORTION OF
SEC. 1, T.17 N., R.15 E., M.D.M., SEC. 6, T.17 N., R.16 E., M.D.M.
& SEC. 31, T.18 N., R.16 E., M.D.M.
IN THE UNINCORPORATED TERRITORY OF
NEVADA COUNTY, CALIFORNIA
SCALE 1"=100'

CRANMER ENGINEERING, INC.

Jim B Cranmer

NOTES:

1. 3/4" ROD SET AT ALL EXTERIOR ANGLE POINTS, TAGGED R.C.E. 13909
2. 3/4" ROD SET AT ALL INTERIOR LOT CORNERS & ANGLE POINTS, TAGGED R.C.E. 13909
3. BASIS OF BEARINGS AS SHOWN ON SHEET 1 OF 12 SHEETS
4. N.A.P.O.T.S. - NOT A PART OF THIS SUBDIVISION.
5. —□— SET 2" PIPE, TAGGED R.C.E. 13909
6. —◇— INDICATES UNSET CURVE POINT
7. —◆— SET RAILROAD SPIKE AFTER PAVING
8. —○— INDICATES 3/4" ROD SET ON CURVE POINT, TAGGED R.C.E. 13909

NOTE: PROCEEDINGS HAVE BEEN INITIATED FOR THE ABANDONMENT OF THAT CERTAIN ROAD R/W RECORDED IN OFFICIAL RECORDS, BK 287 PG 47, NEVADA COUNTY, CALIFORNIA

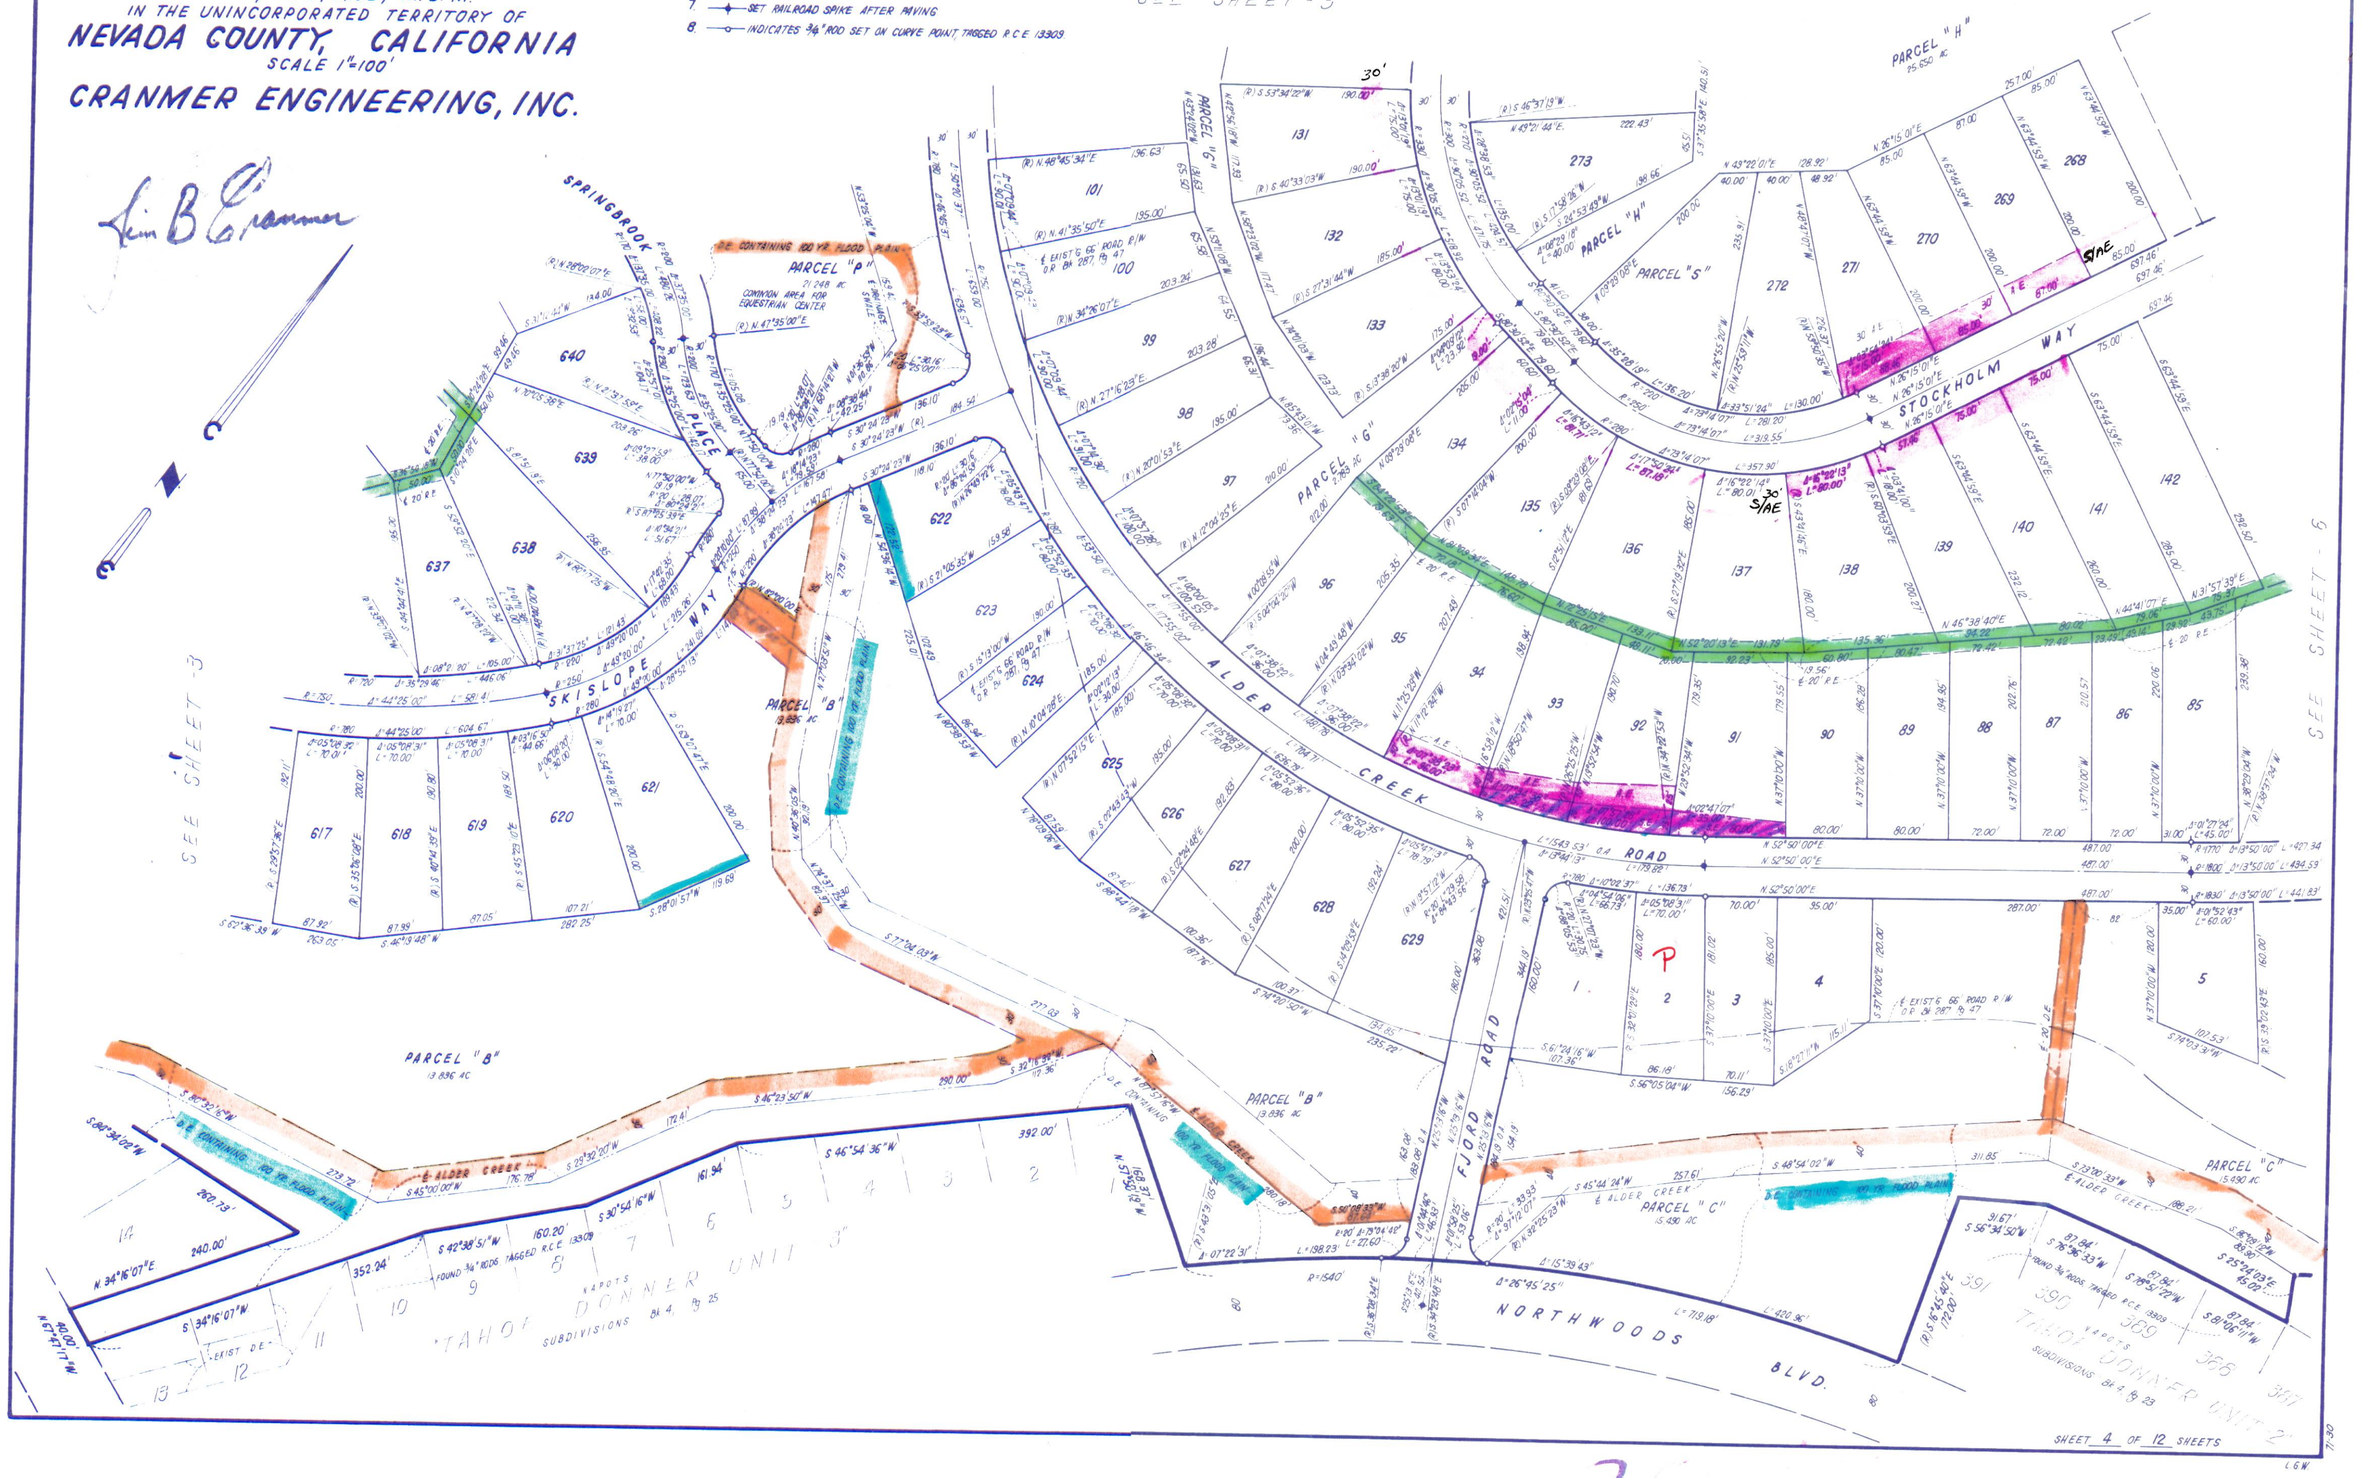

7

F9-6